



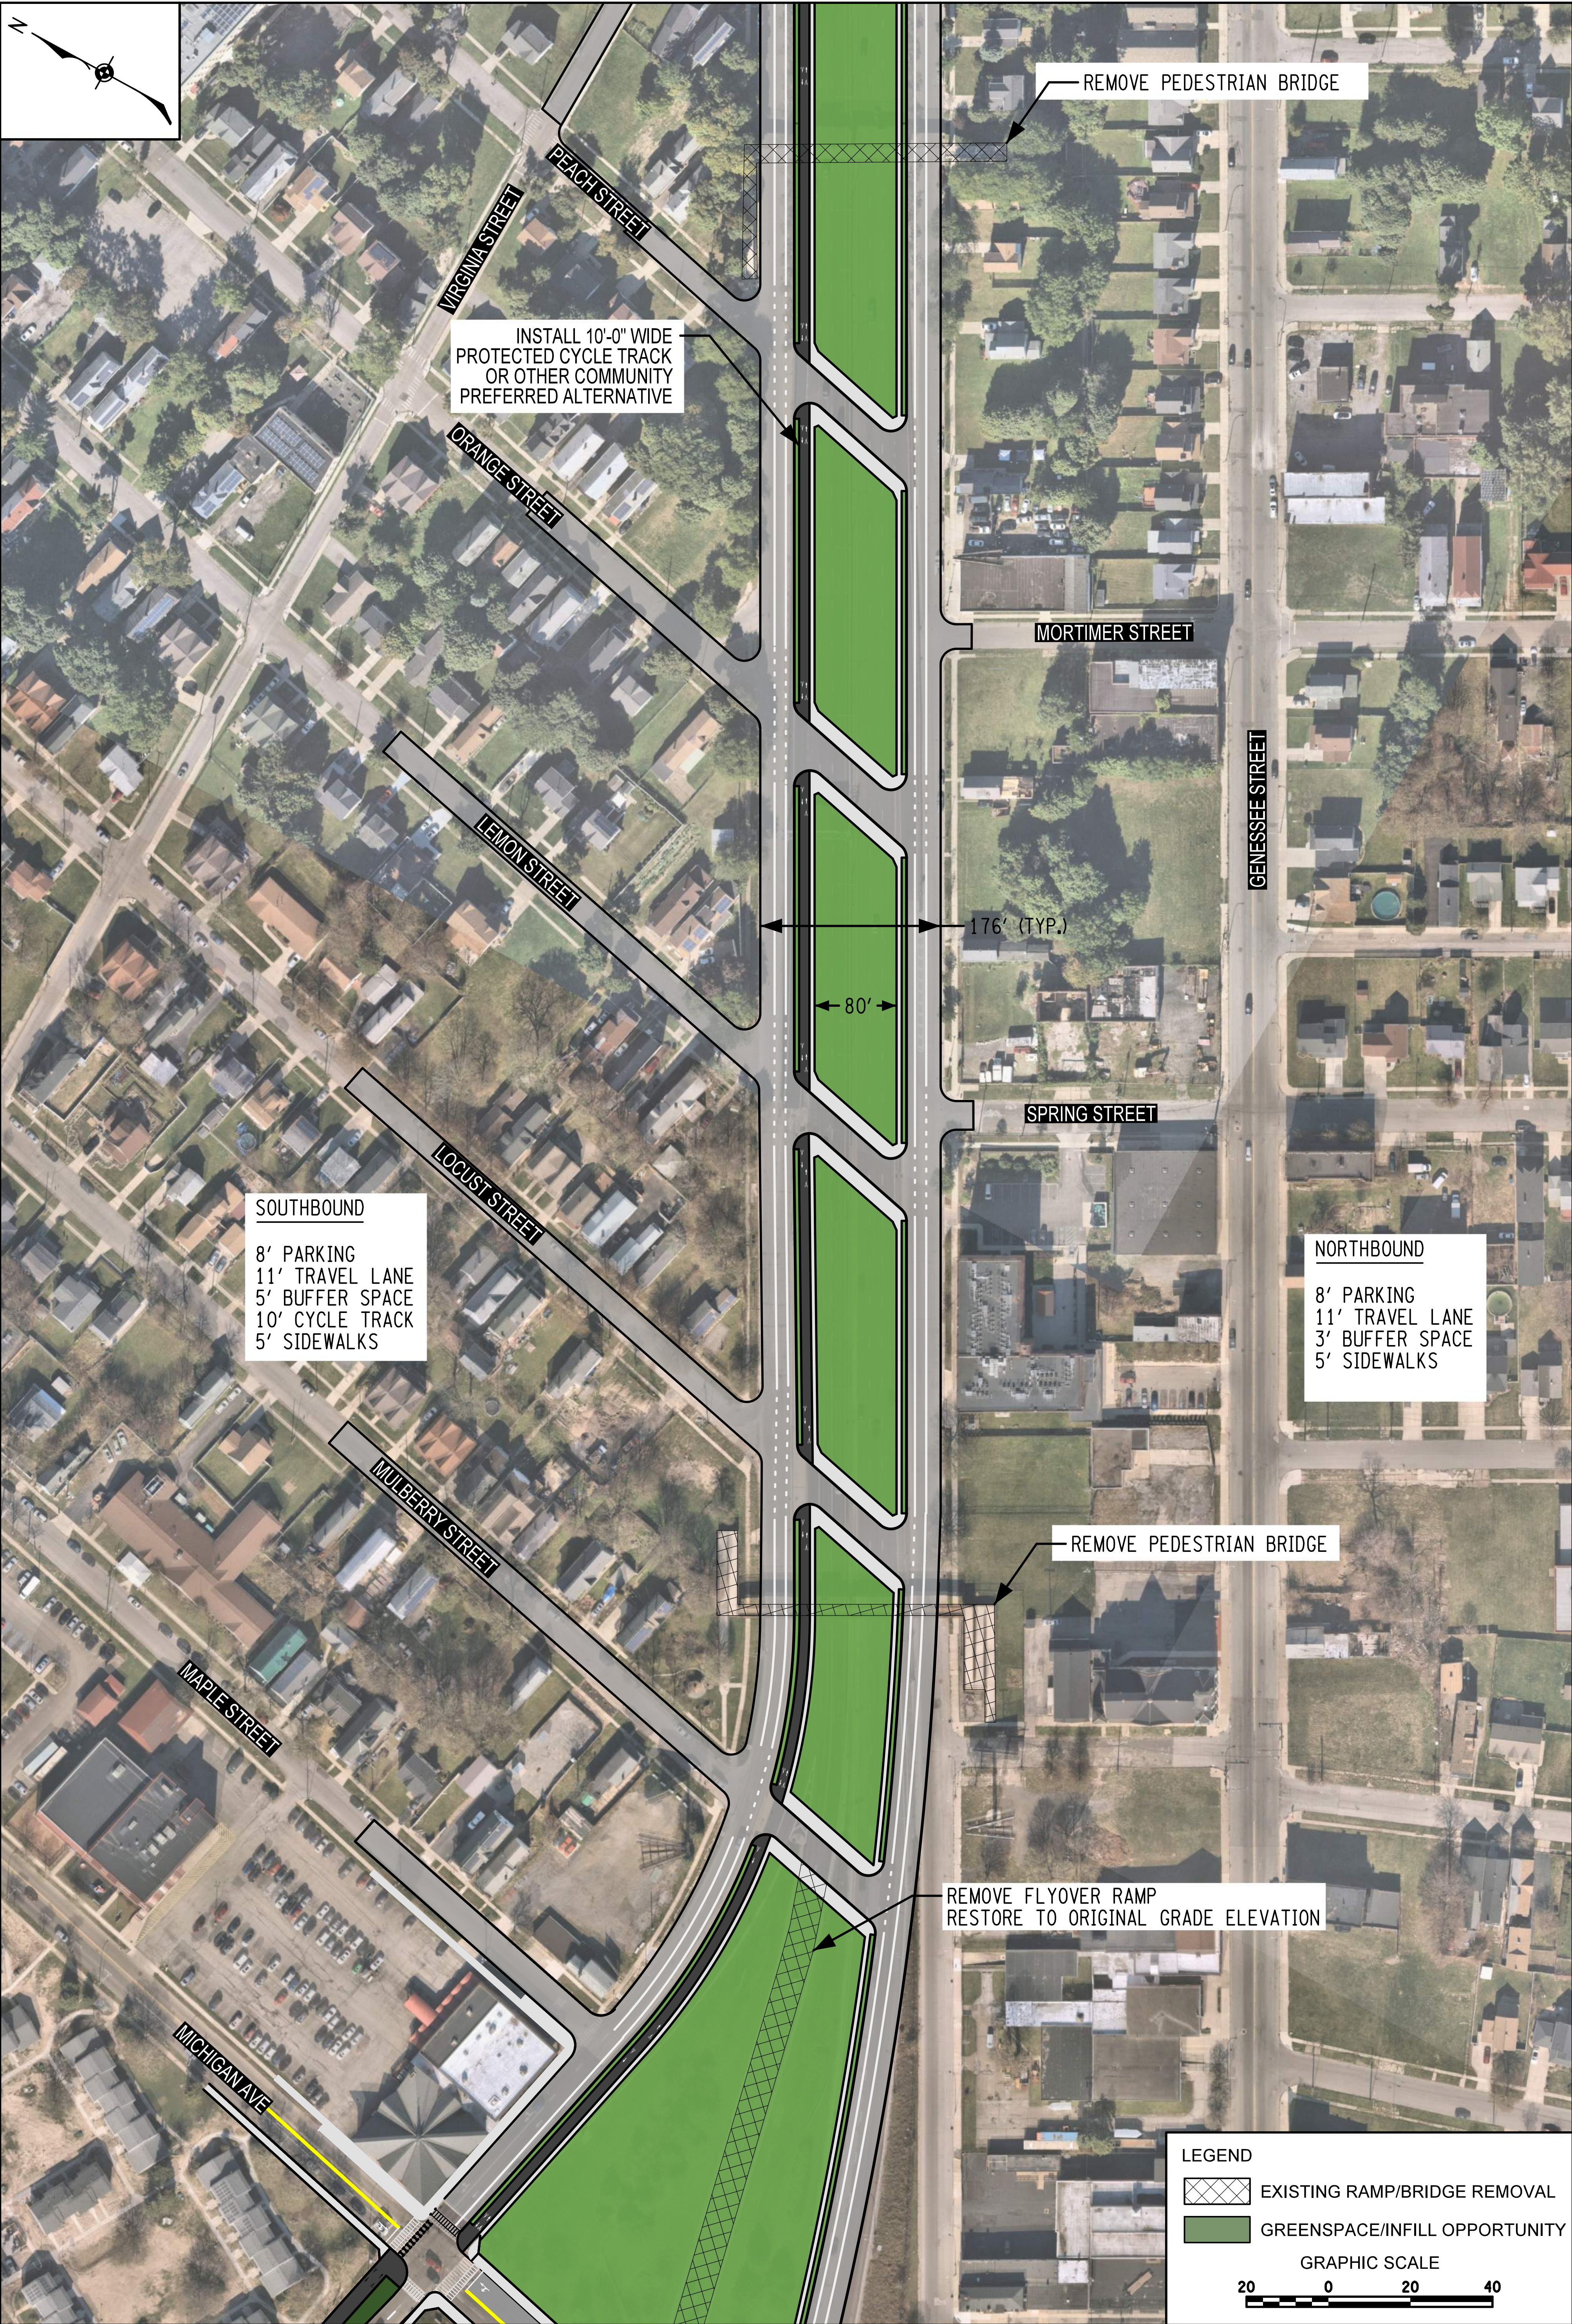

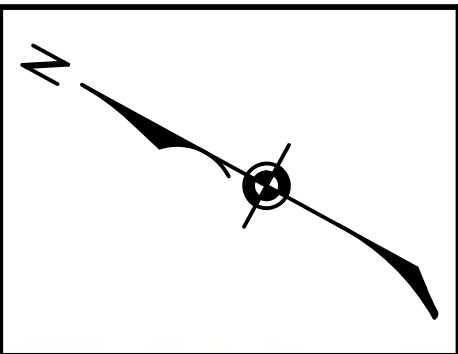

INSTALL 10'-0" WIDE
PROTECTED CYCLE TRACK
OR OTHER COMMUNITY
PREFERRED ALTERNATIVE

REMOVE PEDESTRIAN BRIDGE

MORTIMER STREET

GENESSEE STREET

176' (TYP.)

80'

SPRING STREET

SOUTHBOUND
8' PARKING
11' TRAVEL LANE
5' BUFFER SPACE
10' CYCLE TRACK
5' SIDEWALKS

NORTHBOUND
8' PARKING
11' TRAVEL LANE
3' BUFFER SPACE
5' SIDEWALKS

REMOVE PEDESTRIAN BRIDGE

REMOVE FLYOVER RAMP
RESTORE TO ORIGINAL GRADE ELEVATION


LEGEND

EXISTING RAMP/BRIDGE REMOVAL

GREENSPACE/INFILL OPPORTUNITY

GRAPHIC SCALE

20 0 20 40

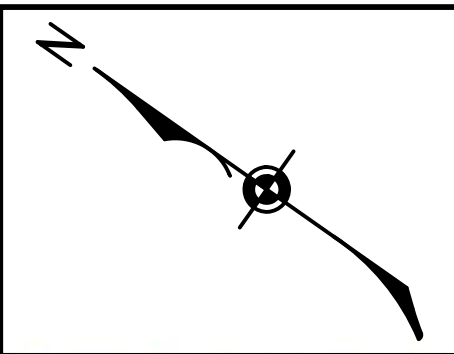

REMOVE PEDESTRIAN BRIDGE

REMOVE OFF RAMP
RESORE TO ORIGINAL GRADE
ELEVATION

REMOVE JEFFERSON AVE BRIDGE
RESTORE ORIGINAL GRADE
ELEVATION

SOUTHBOUND
8' PARKING
11' TRAVEL LANE
5' BUFFER SPACE
10' CYCLE TRACK
5' SIDEWALKS

INSTALL 10'-0" WIDE
PROTECTED CYCLE TRACK
OR OTHER COMMUNITY
PREFERRED ALTERNATIVE

NORTHBOUND
8' PARKING
11' TRAVEL LANE
3' BUFFER SPACE
5' SIDEWALKS

176'

80'

LEGEND

 EXISTING RAMP/BRIDGE REMOVAL

 GREEN SPACE


GRAPHIC SCALE


20


0


20


40

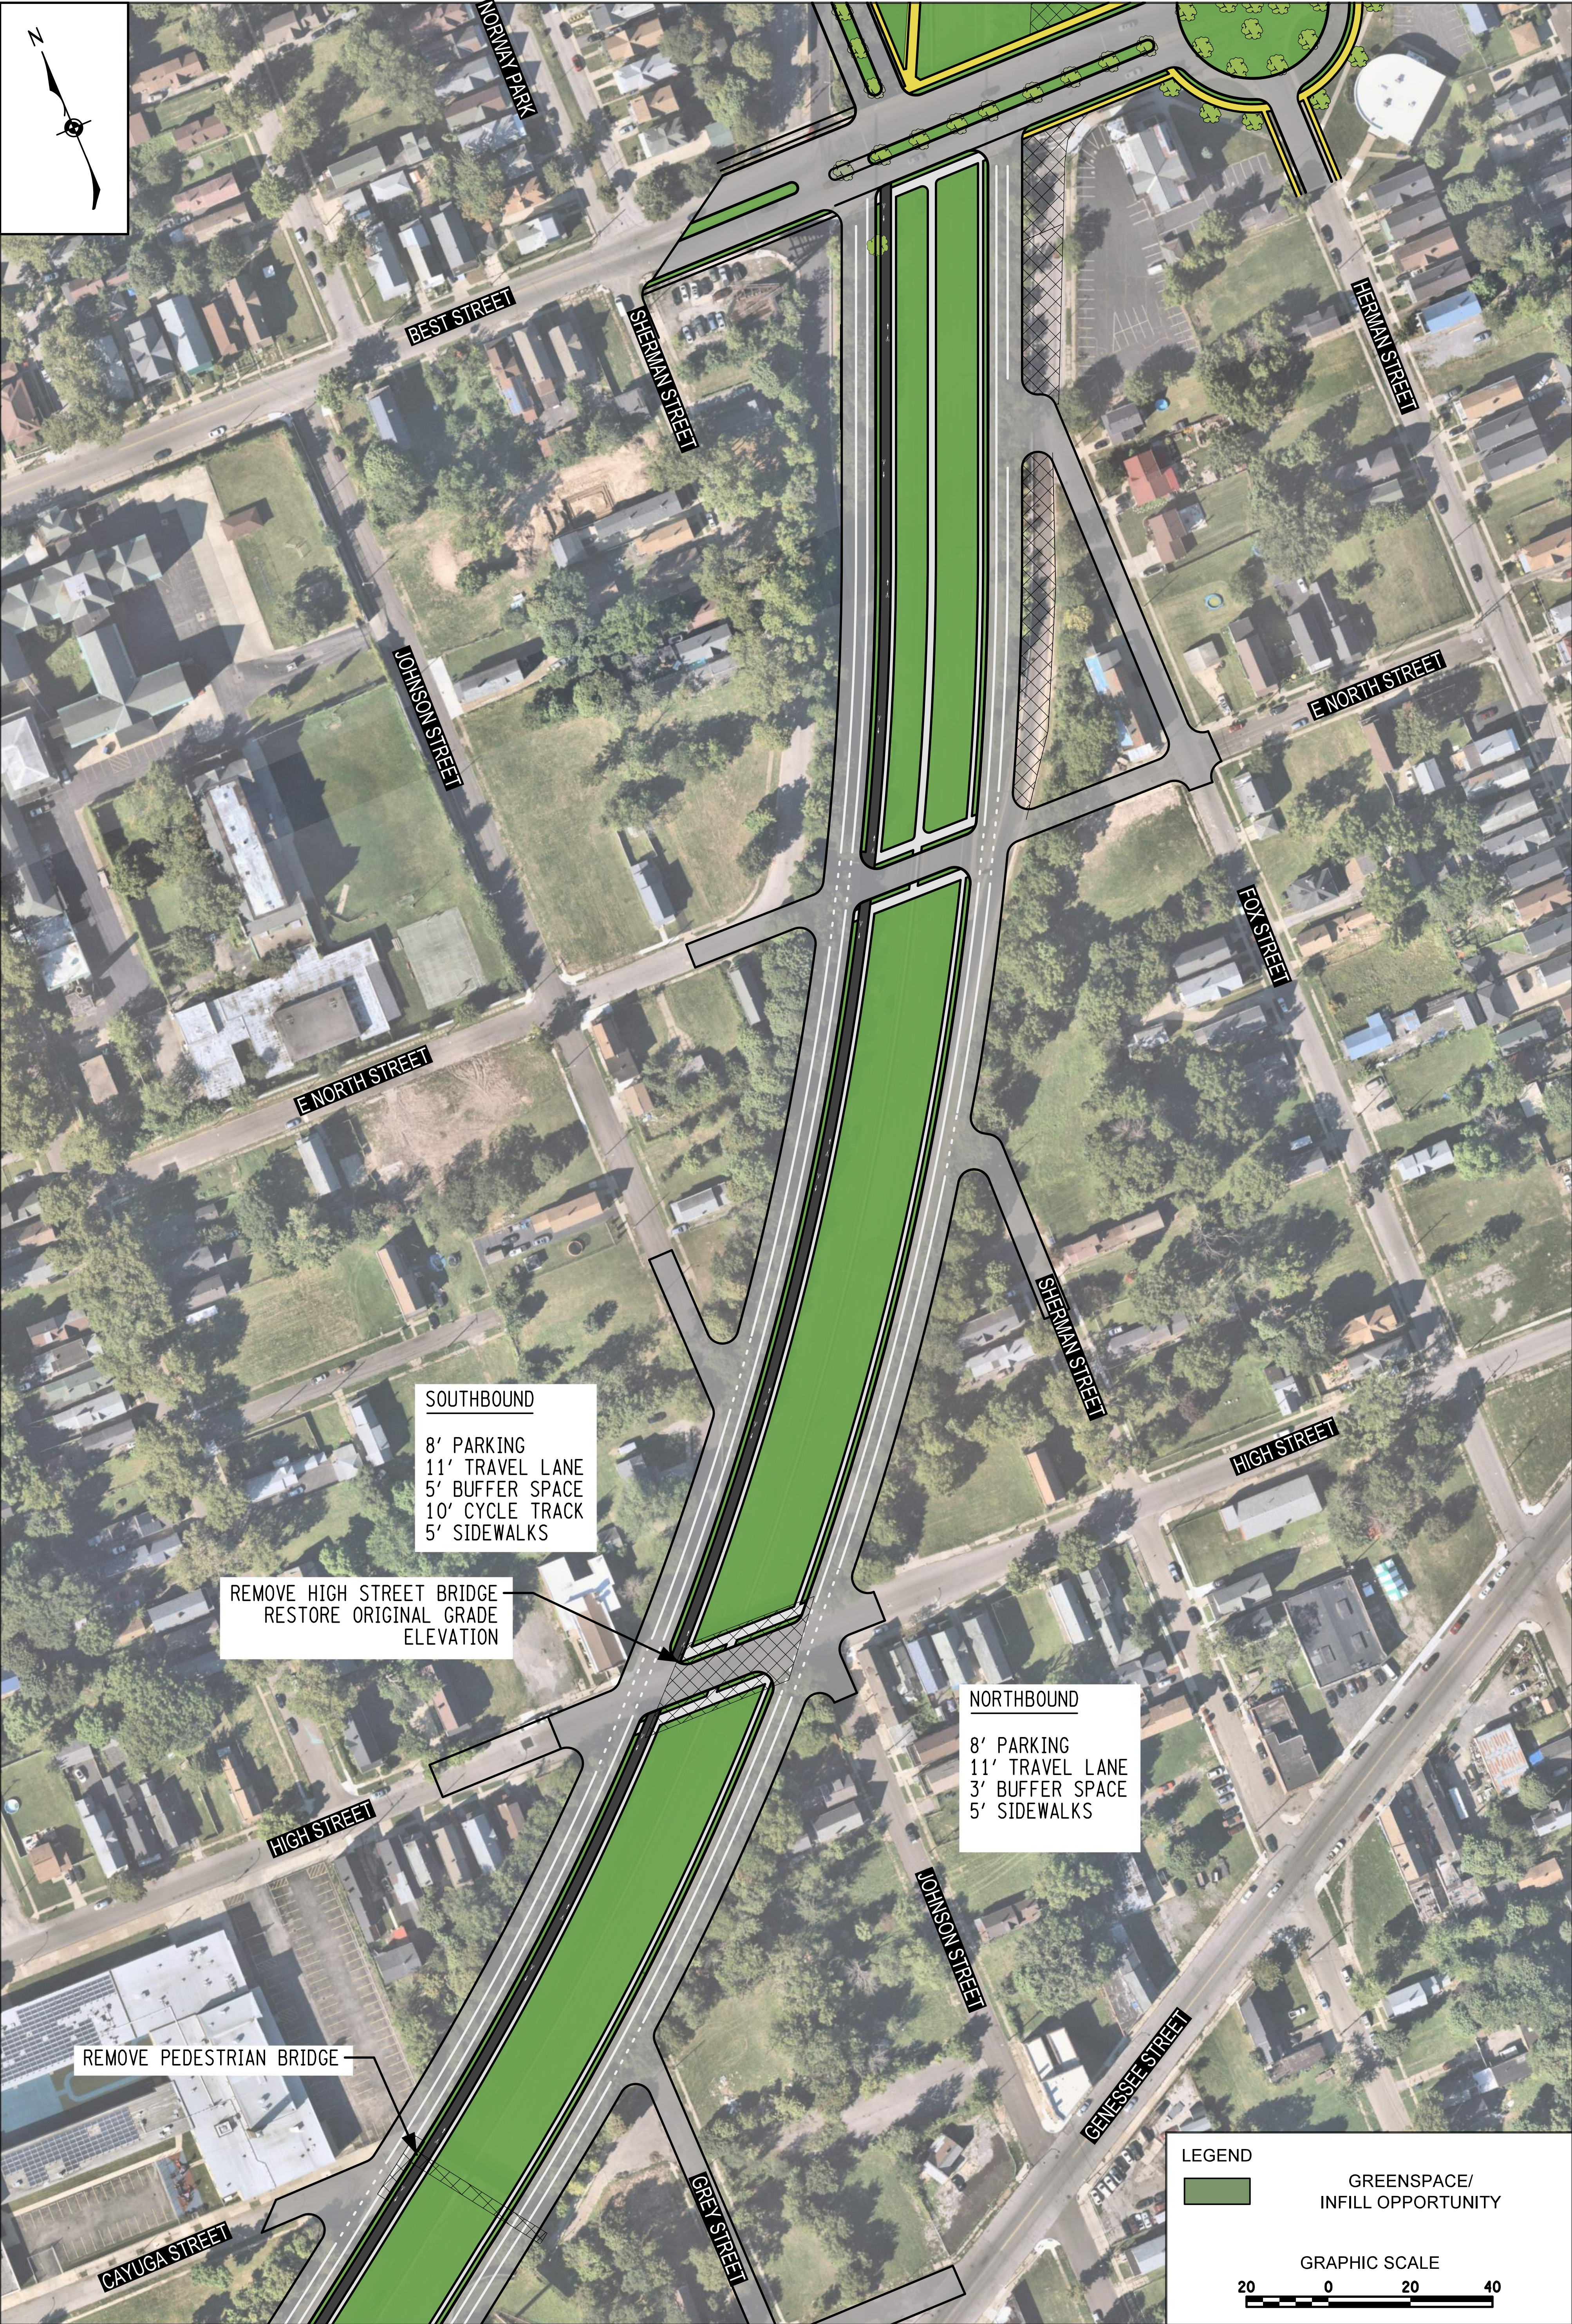

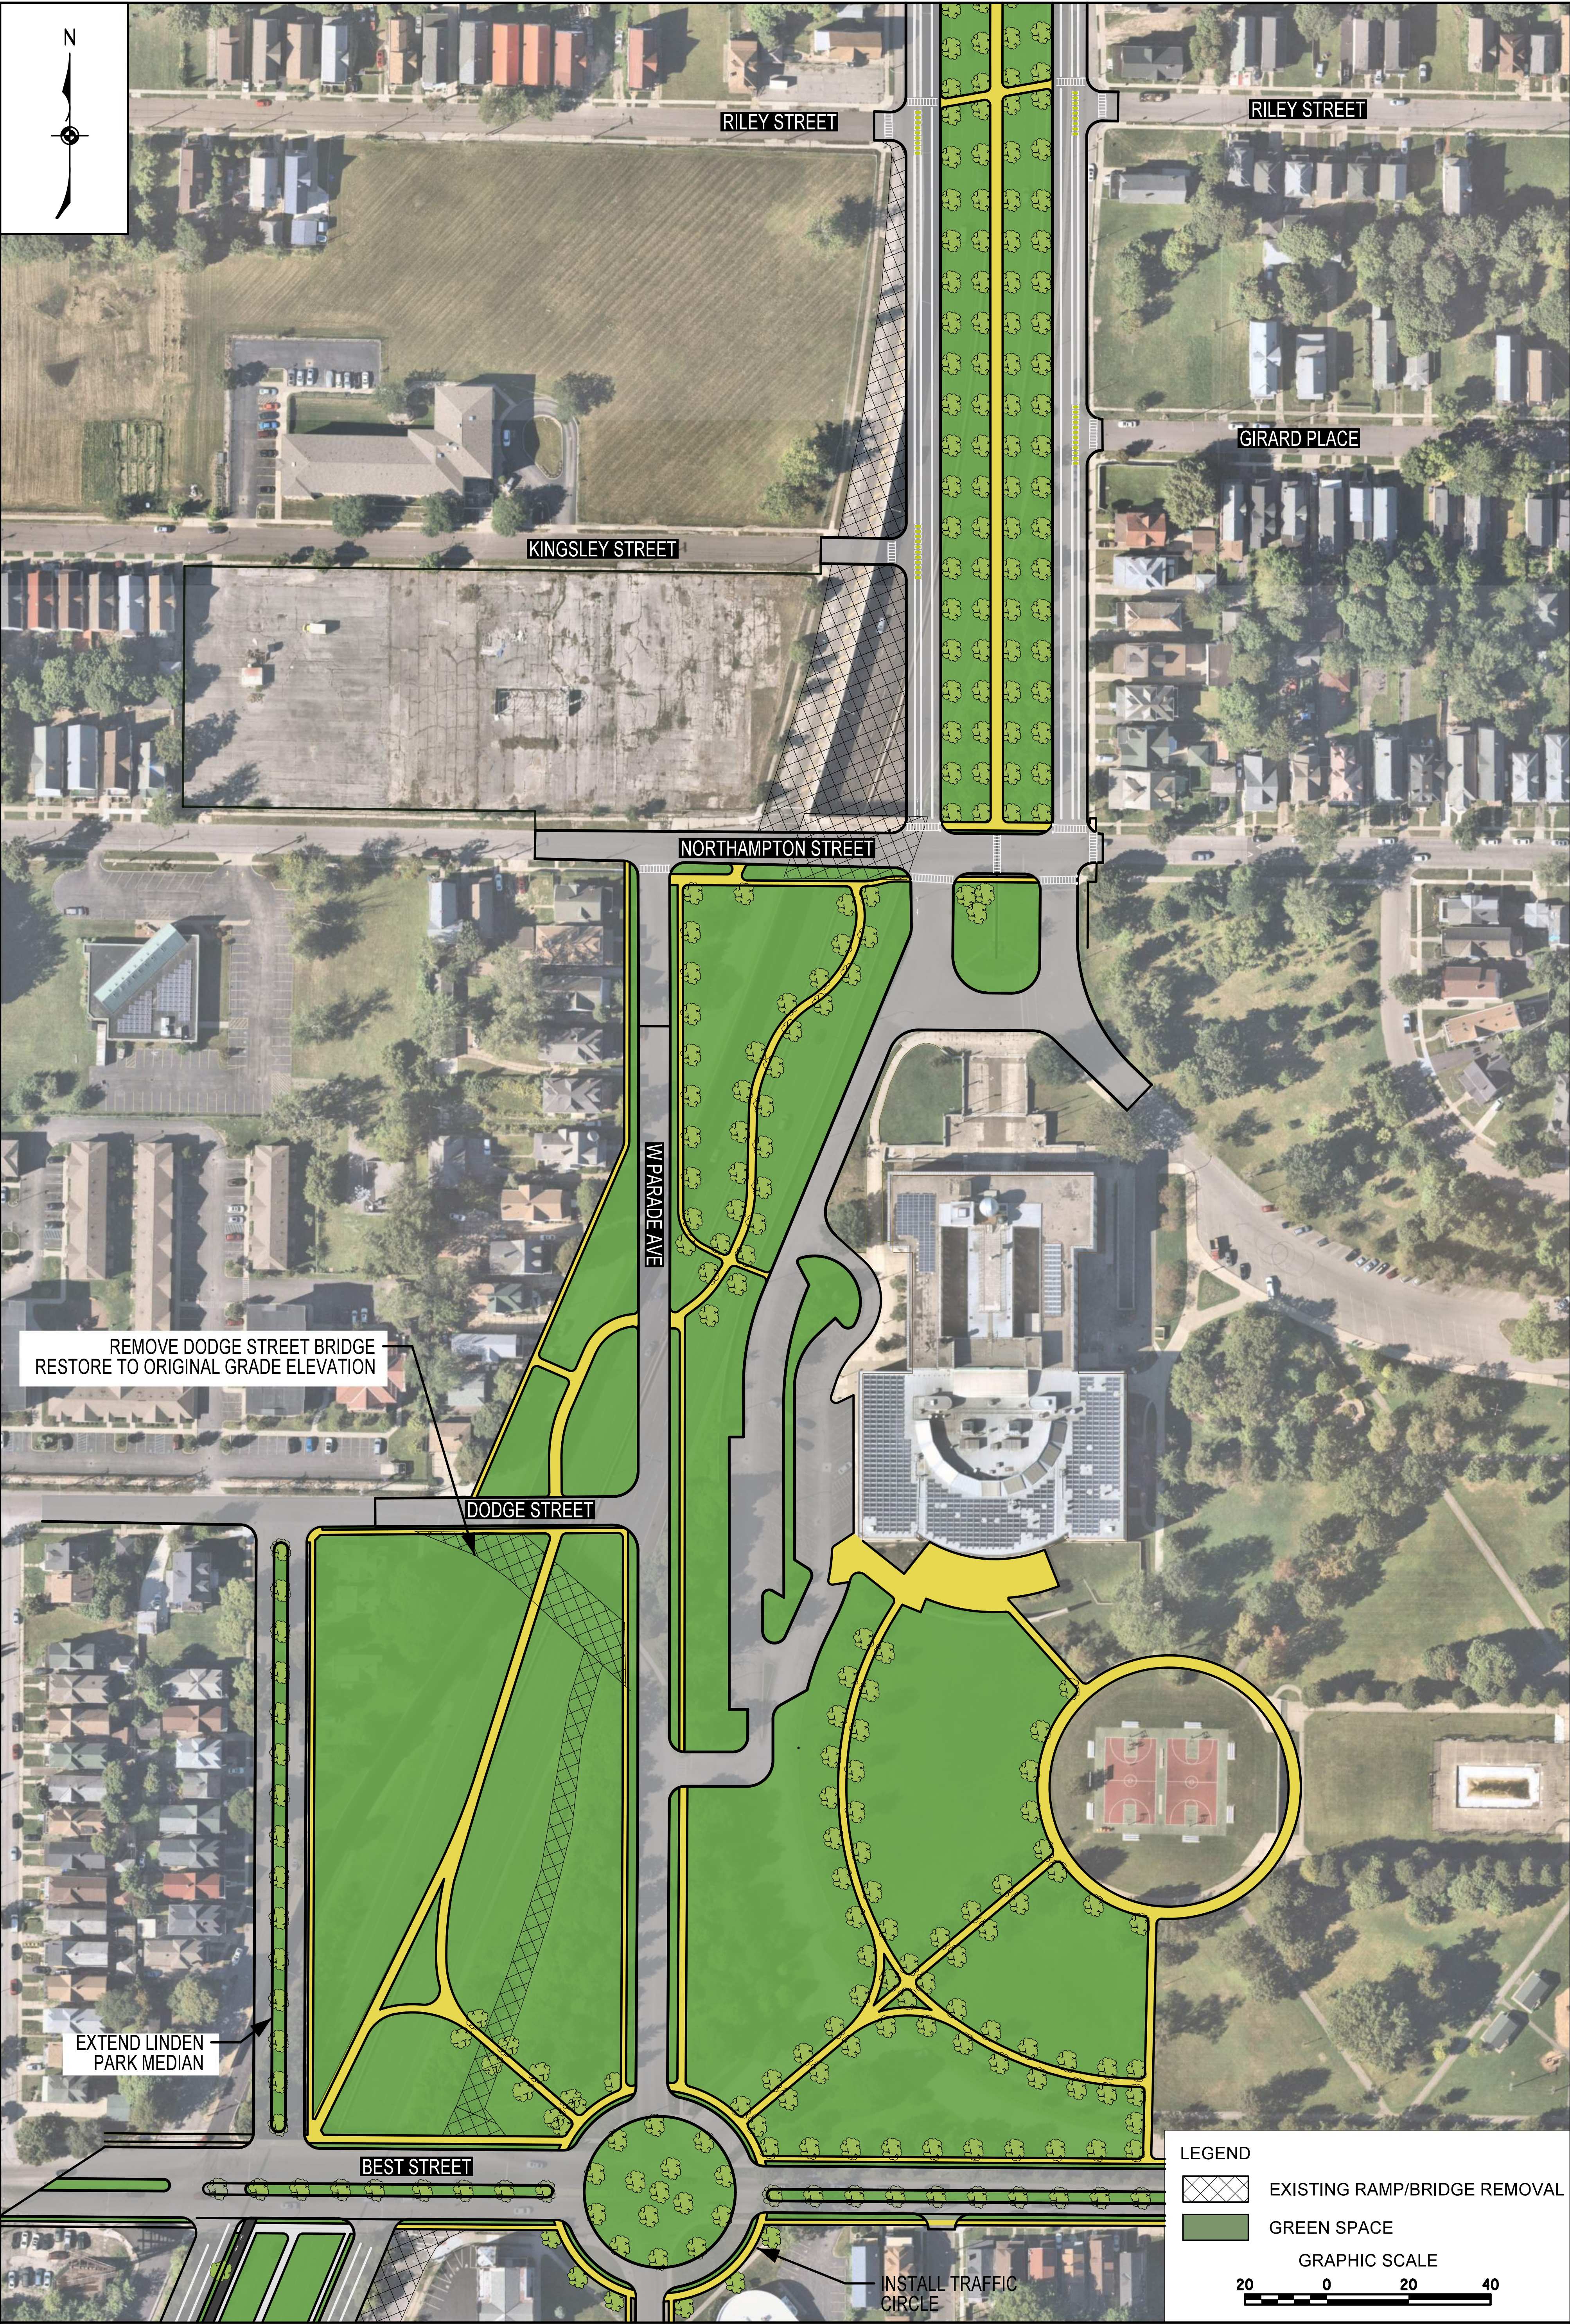


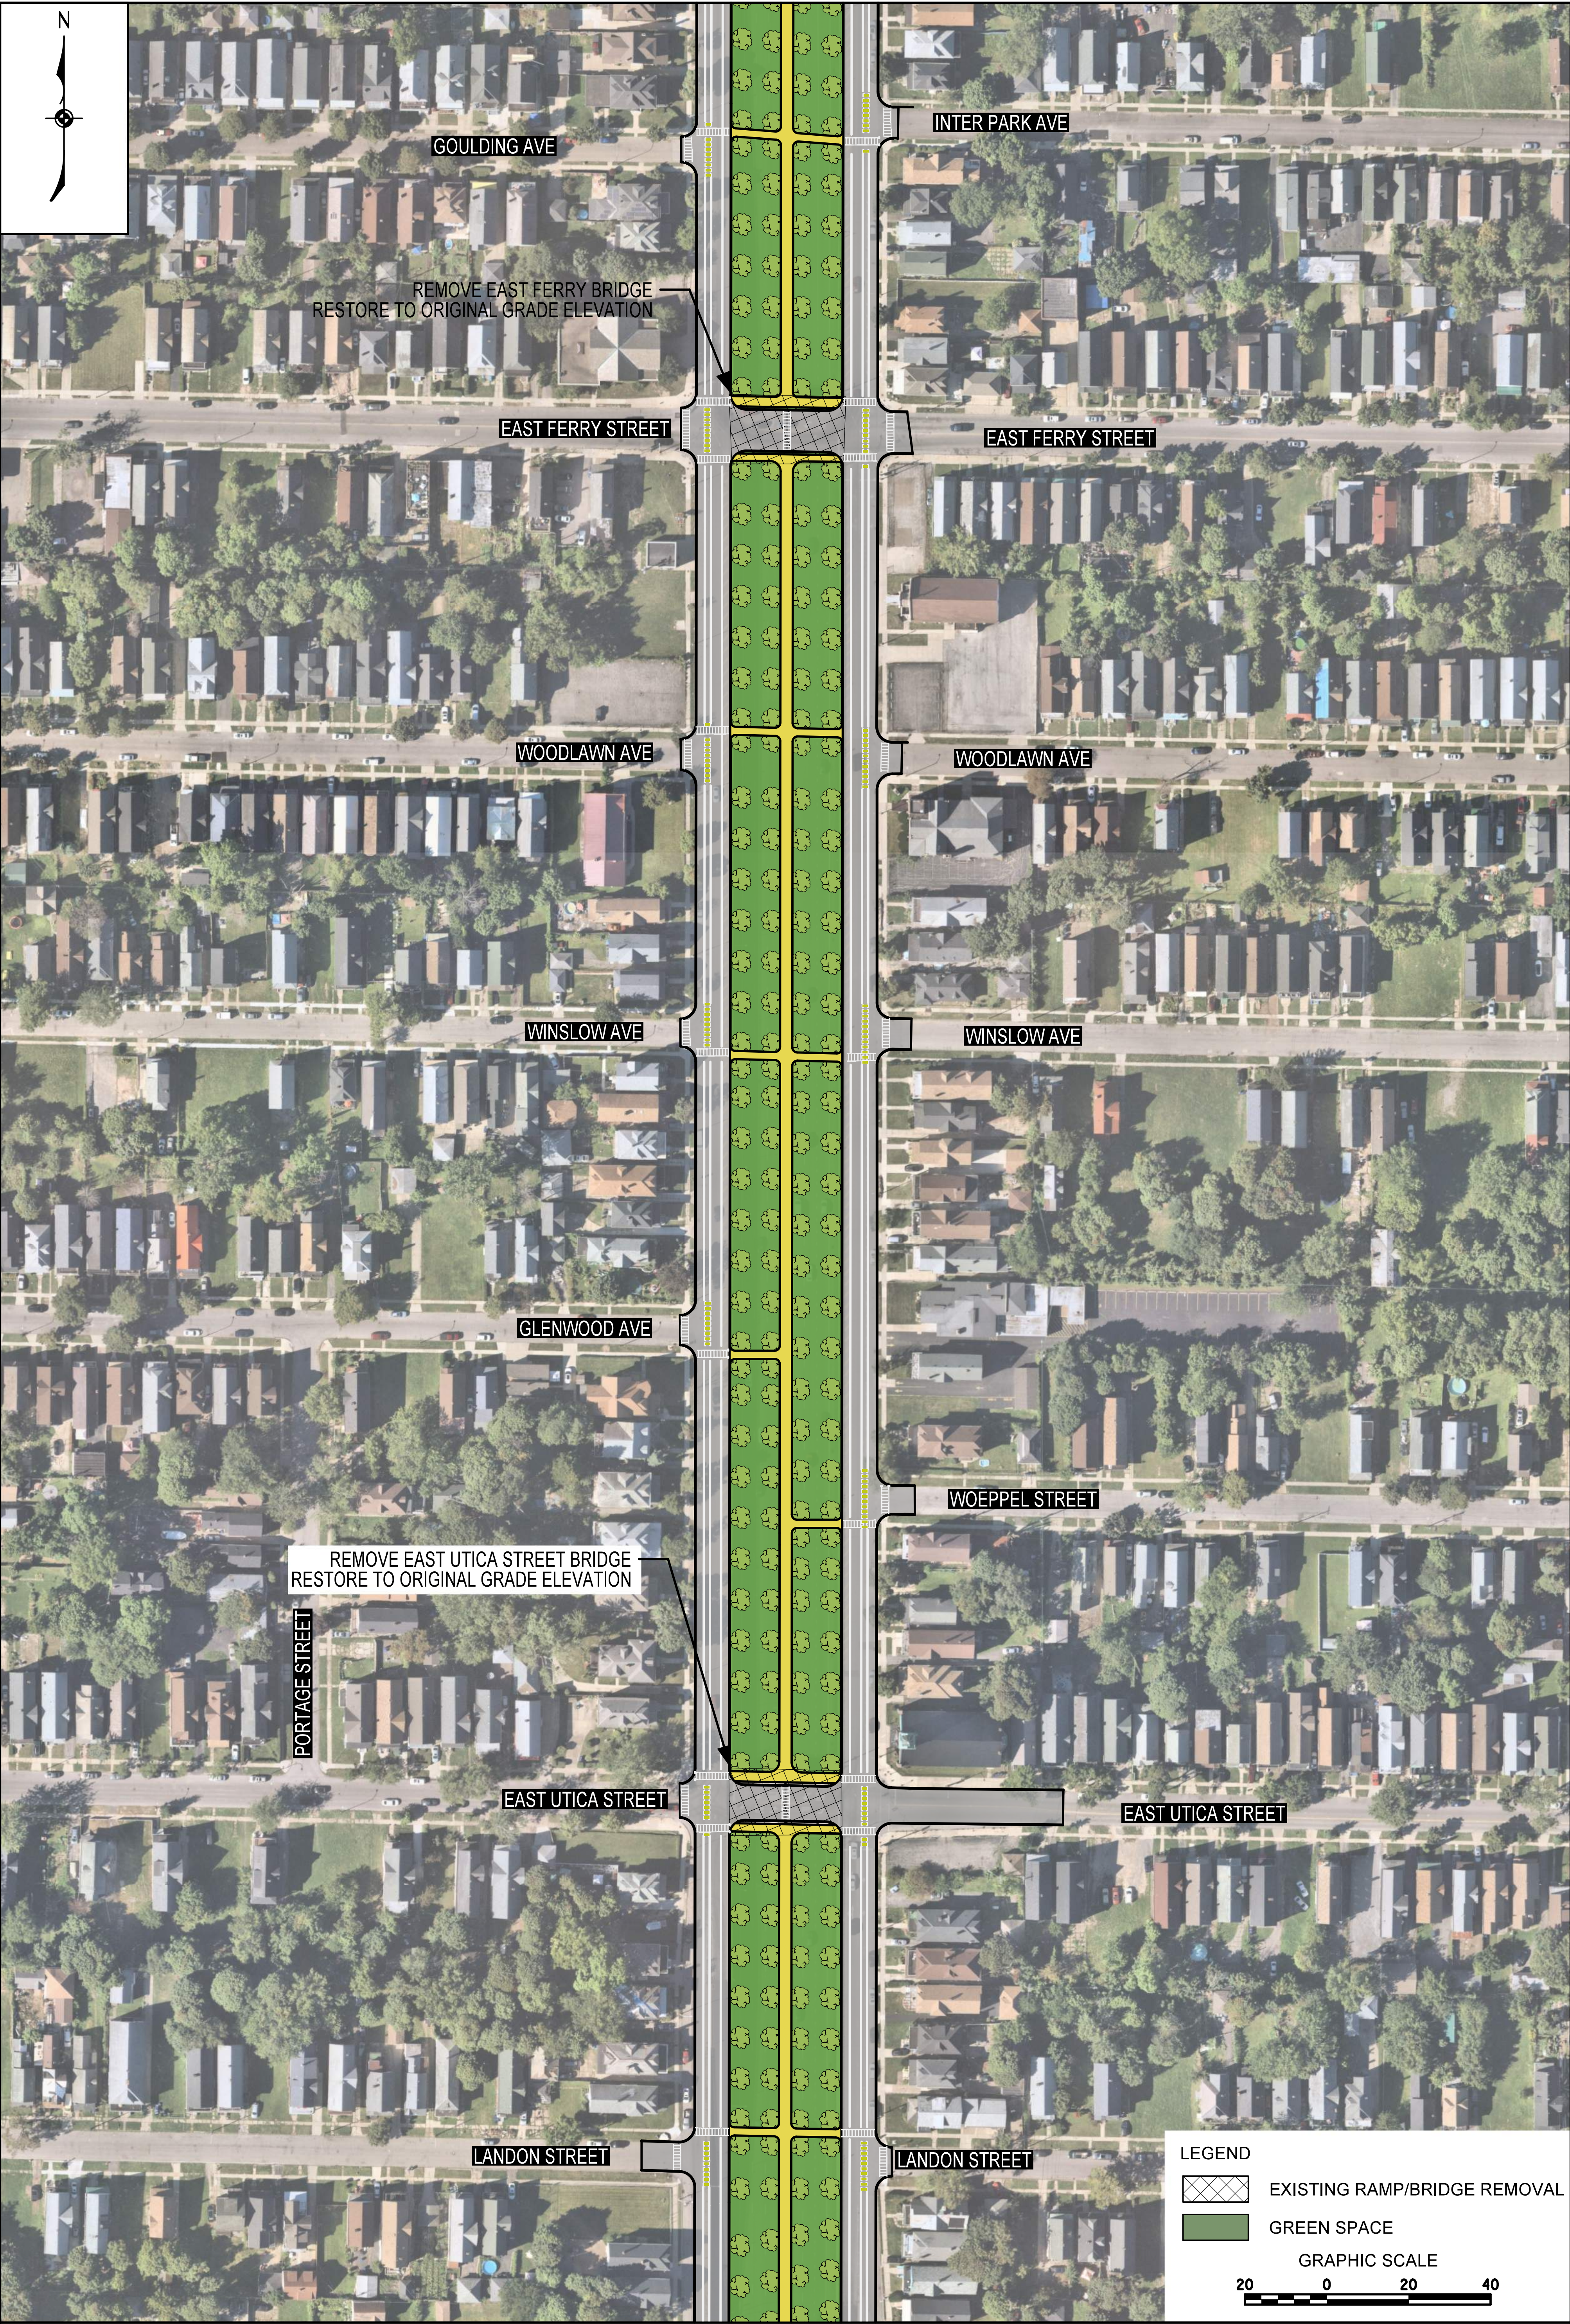


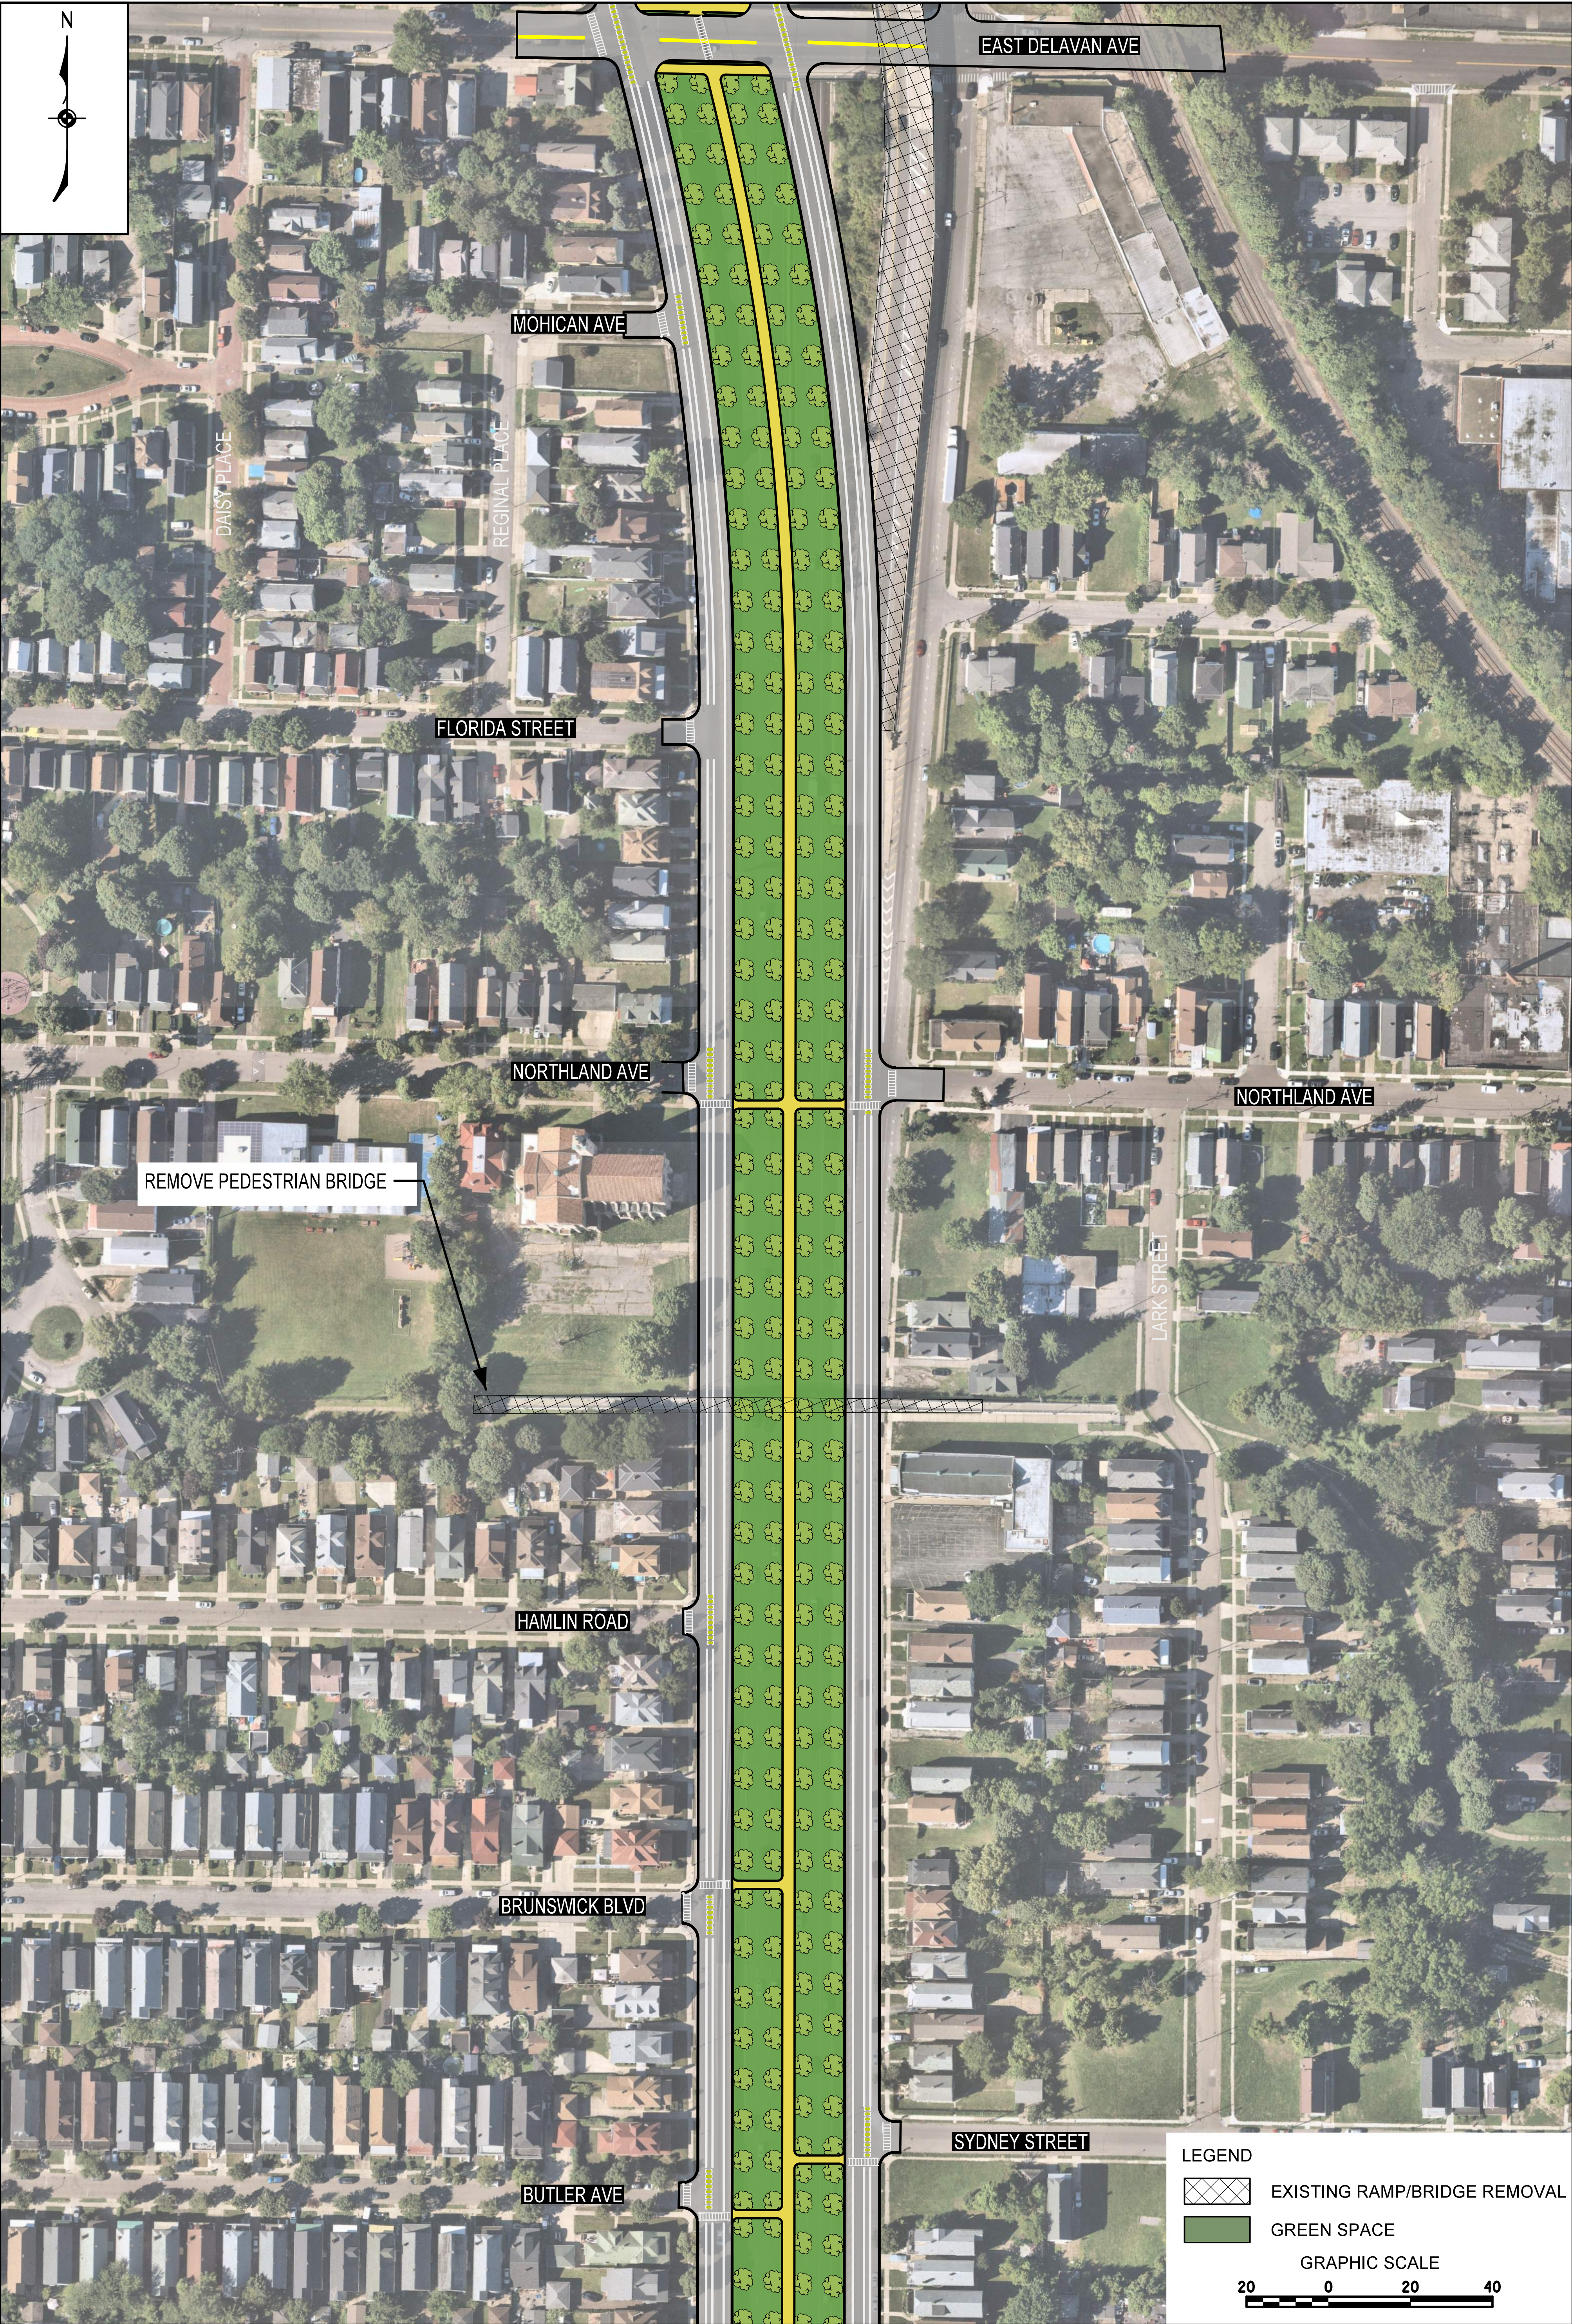

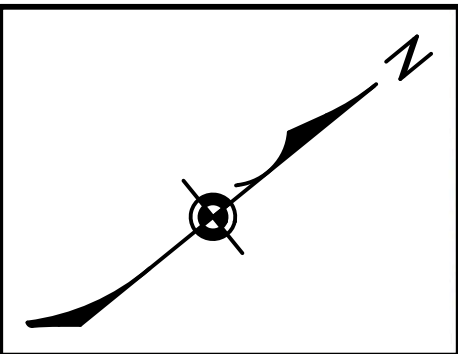



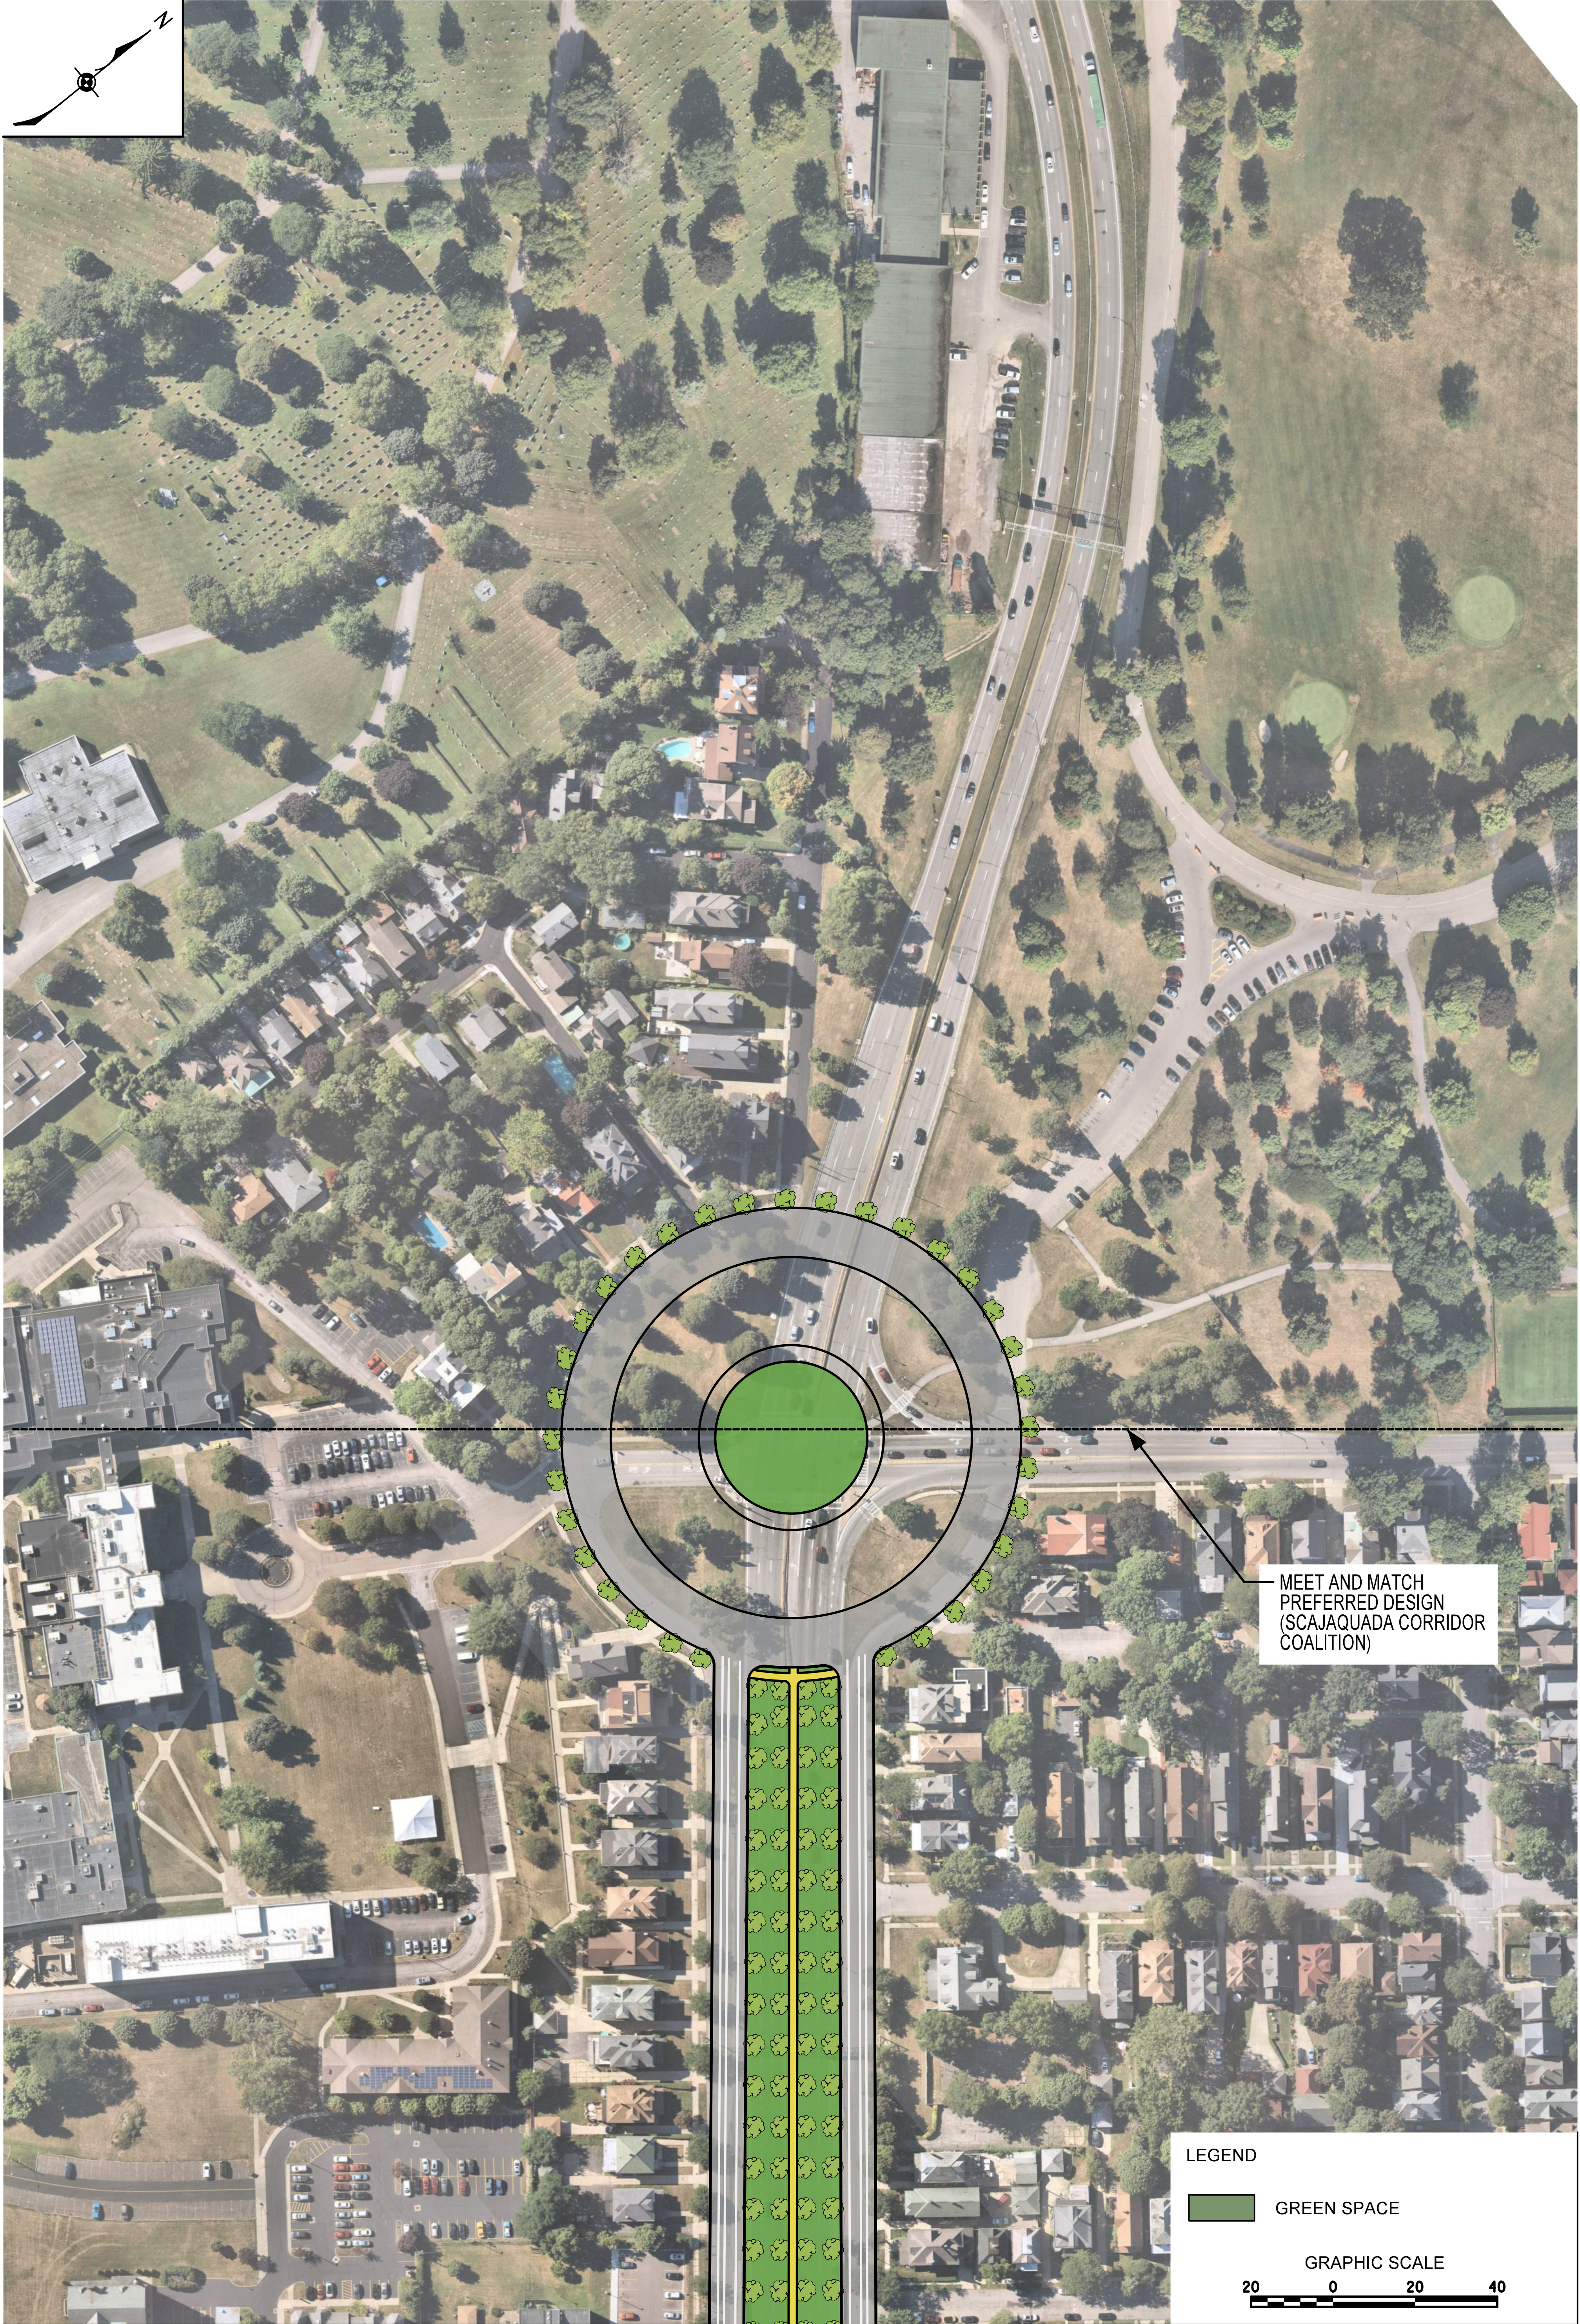

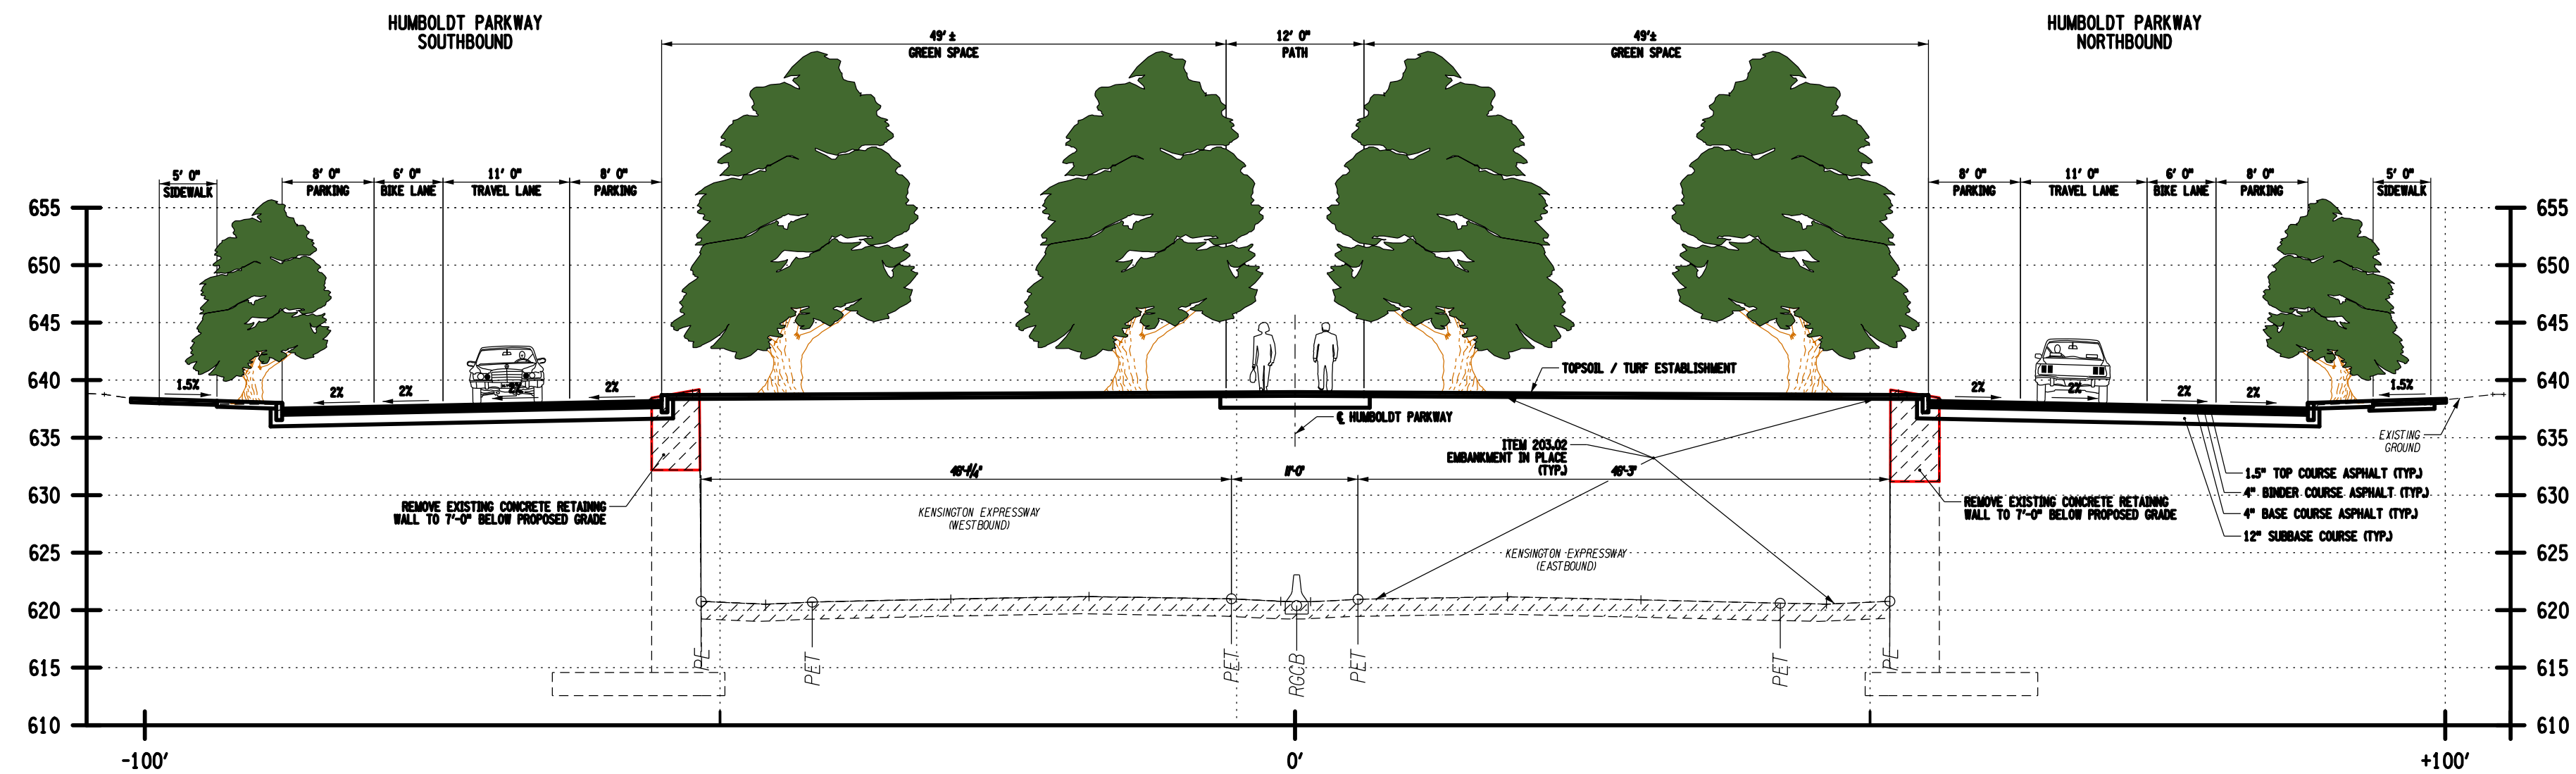

HUMBOLDT PARKWAY
TYPICAL SECTION
1" = 11.75'